© BKF Engineers

TRAFFIC CALMING/CROSSWALK IMPROVEMENTS

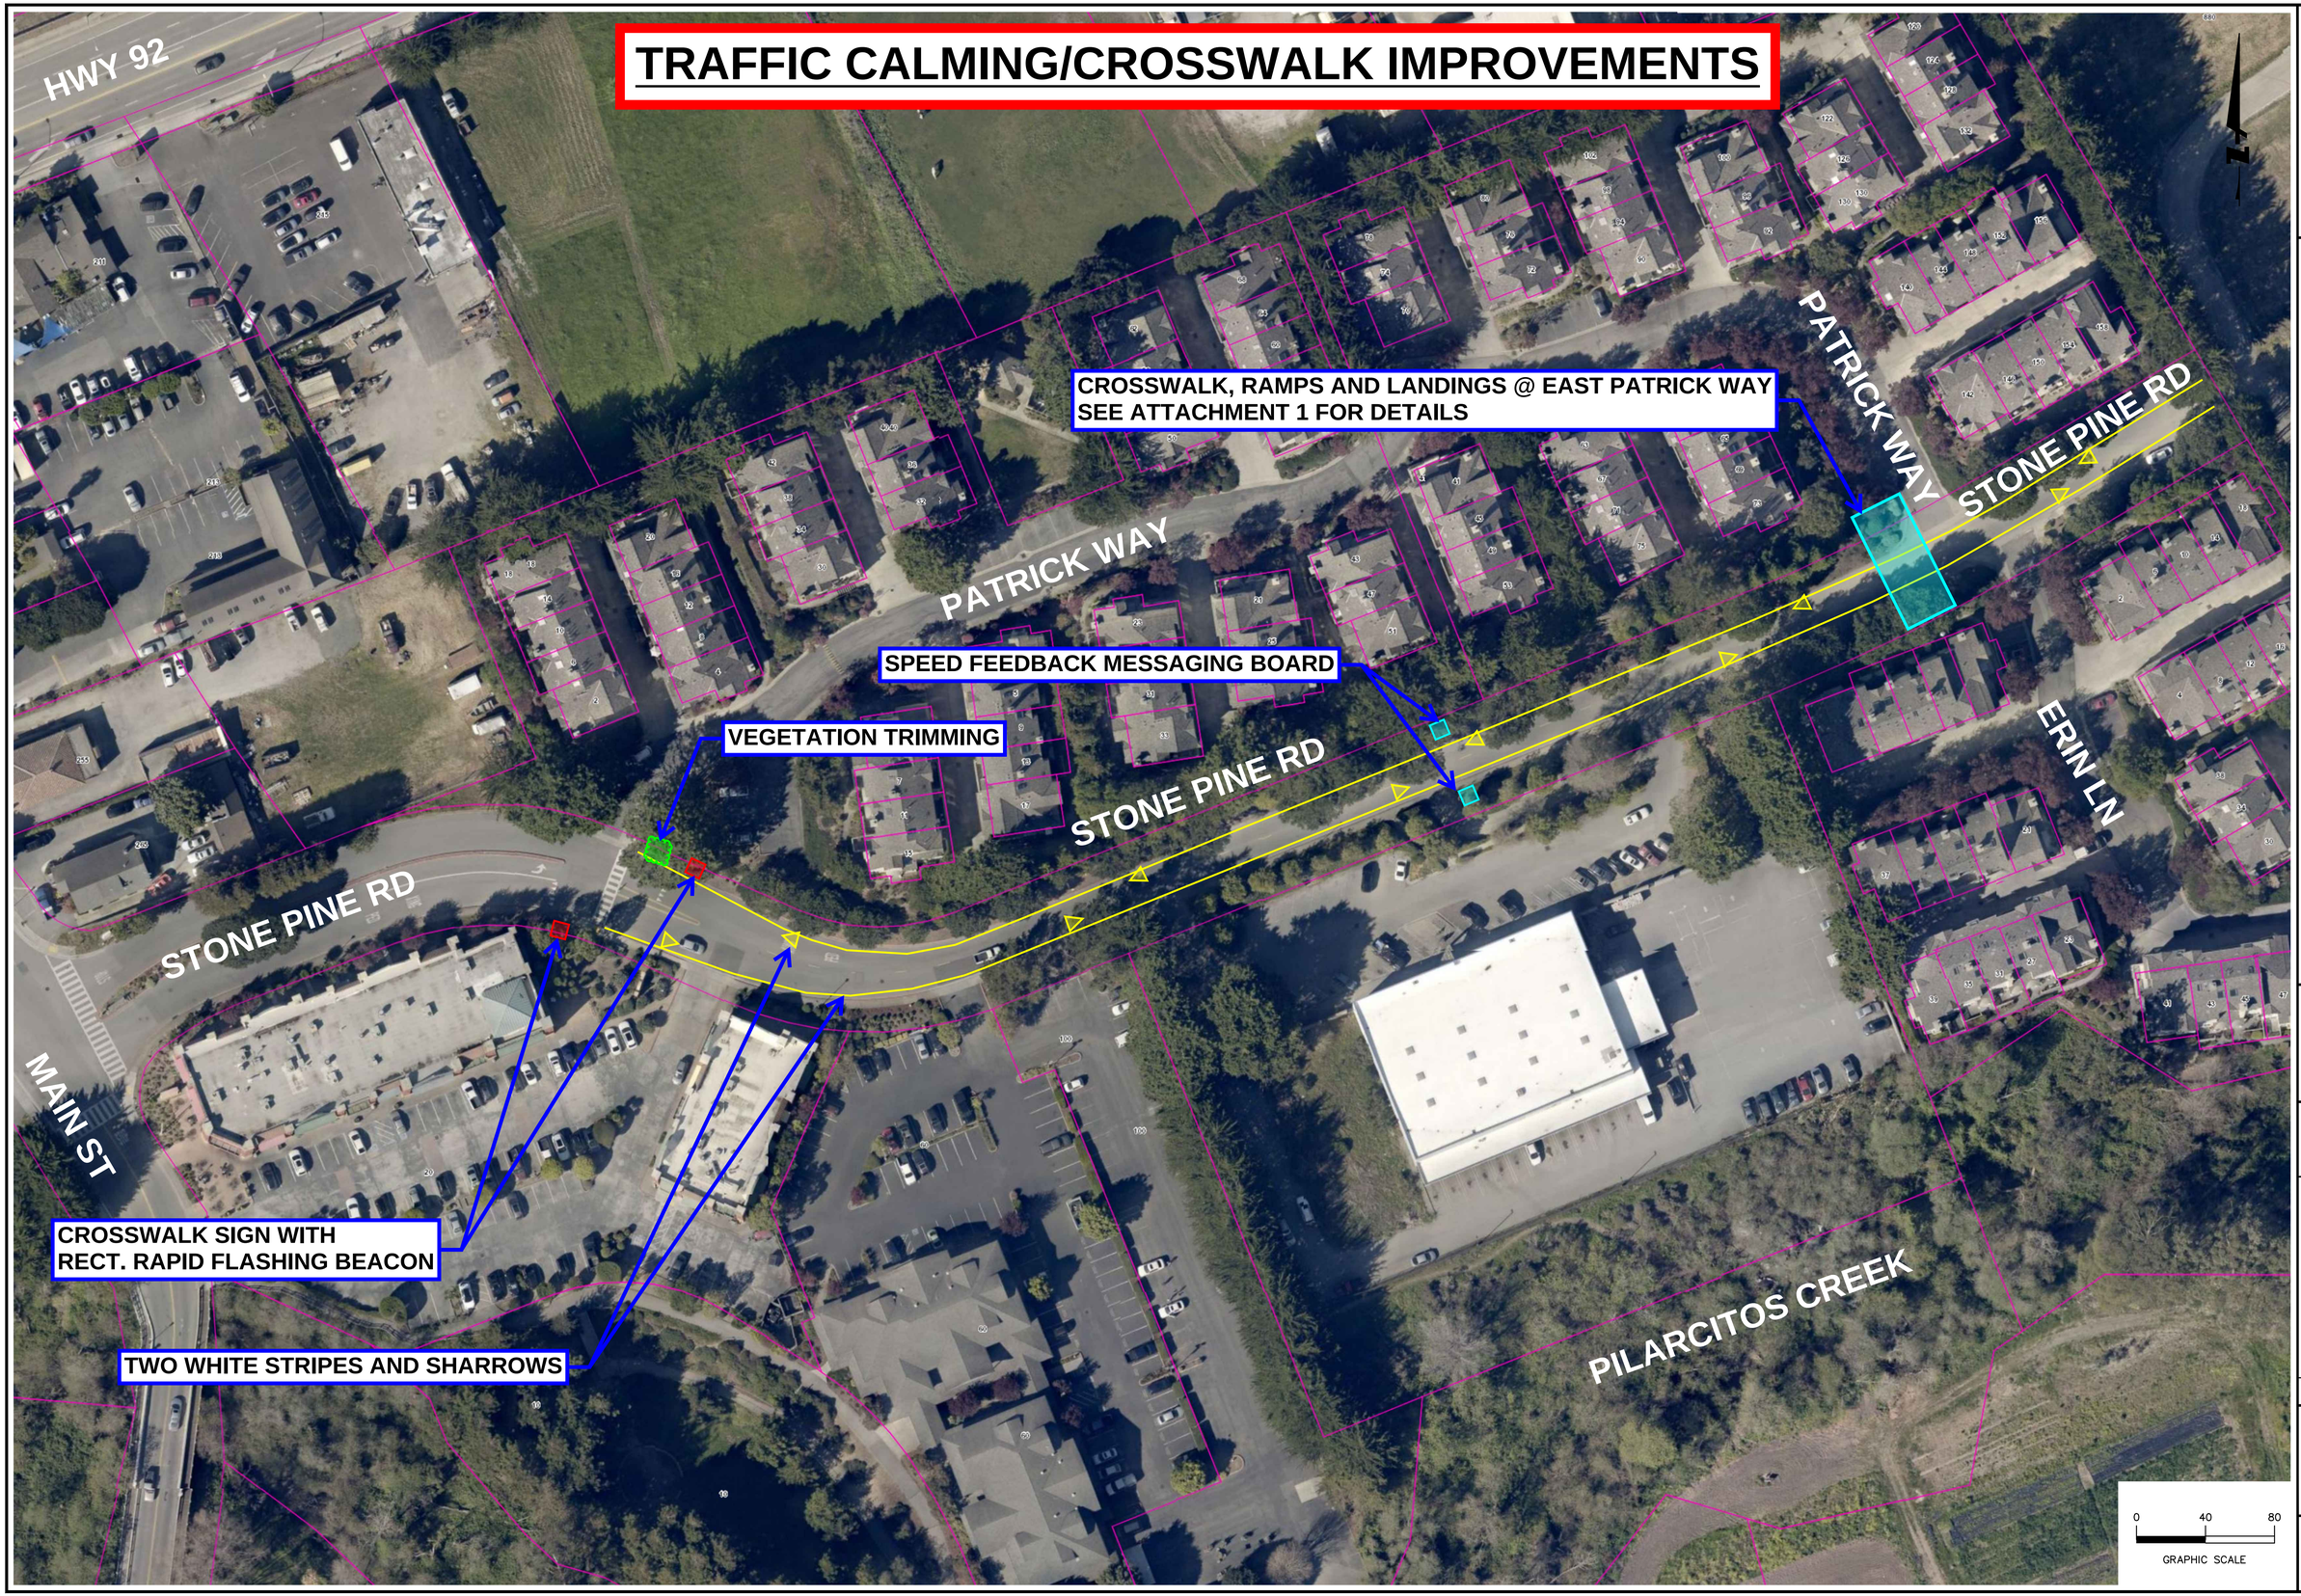

255 SHORELINE DRIVE
SUITE 200
REDWOOD CITY, CA 94065
(650) 482-6300
www.bkf.com

BKF

STONE PINE ROAD
STONE PINE COVE
880 STONE PINE ROAD

HALF MOON BAY SAN MATEO COUNTY CALIFORNIA

No.	Revisions	Date

Date 10/10/2023
Scale 1" = 40'
Design DJP
Drawn DLG
Approved DJL
Job No. 20211367-15

Drawing Number:
X-1
OF

DRAWING NAME: K:\2021\211367-15_HMB_Corpyard_Housing\ENG\EXHIBITS\2023-08-30_STONE_PINE_AERIAL\hmbsheets.dwg
PLOT DATE: 08-30-23 PLOTTED BY: gold

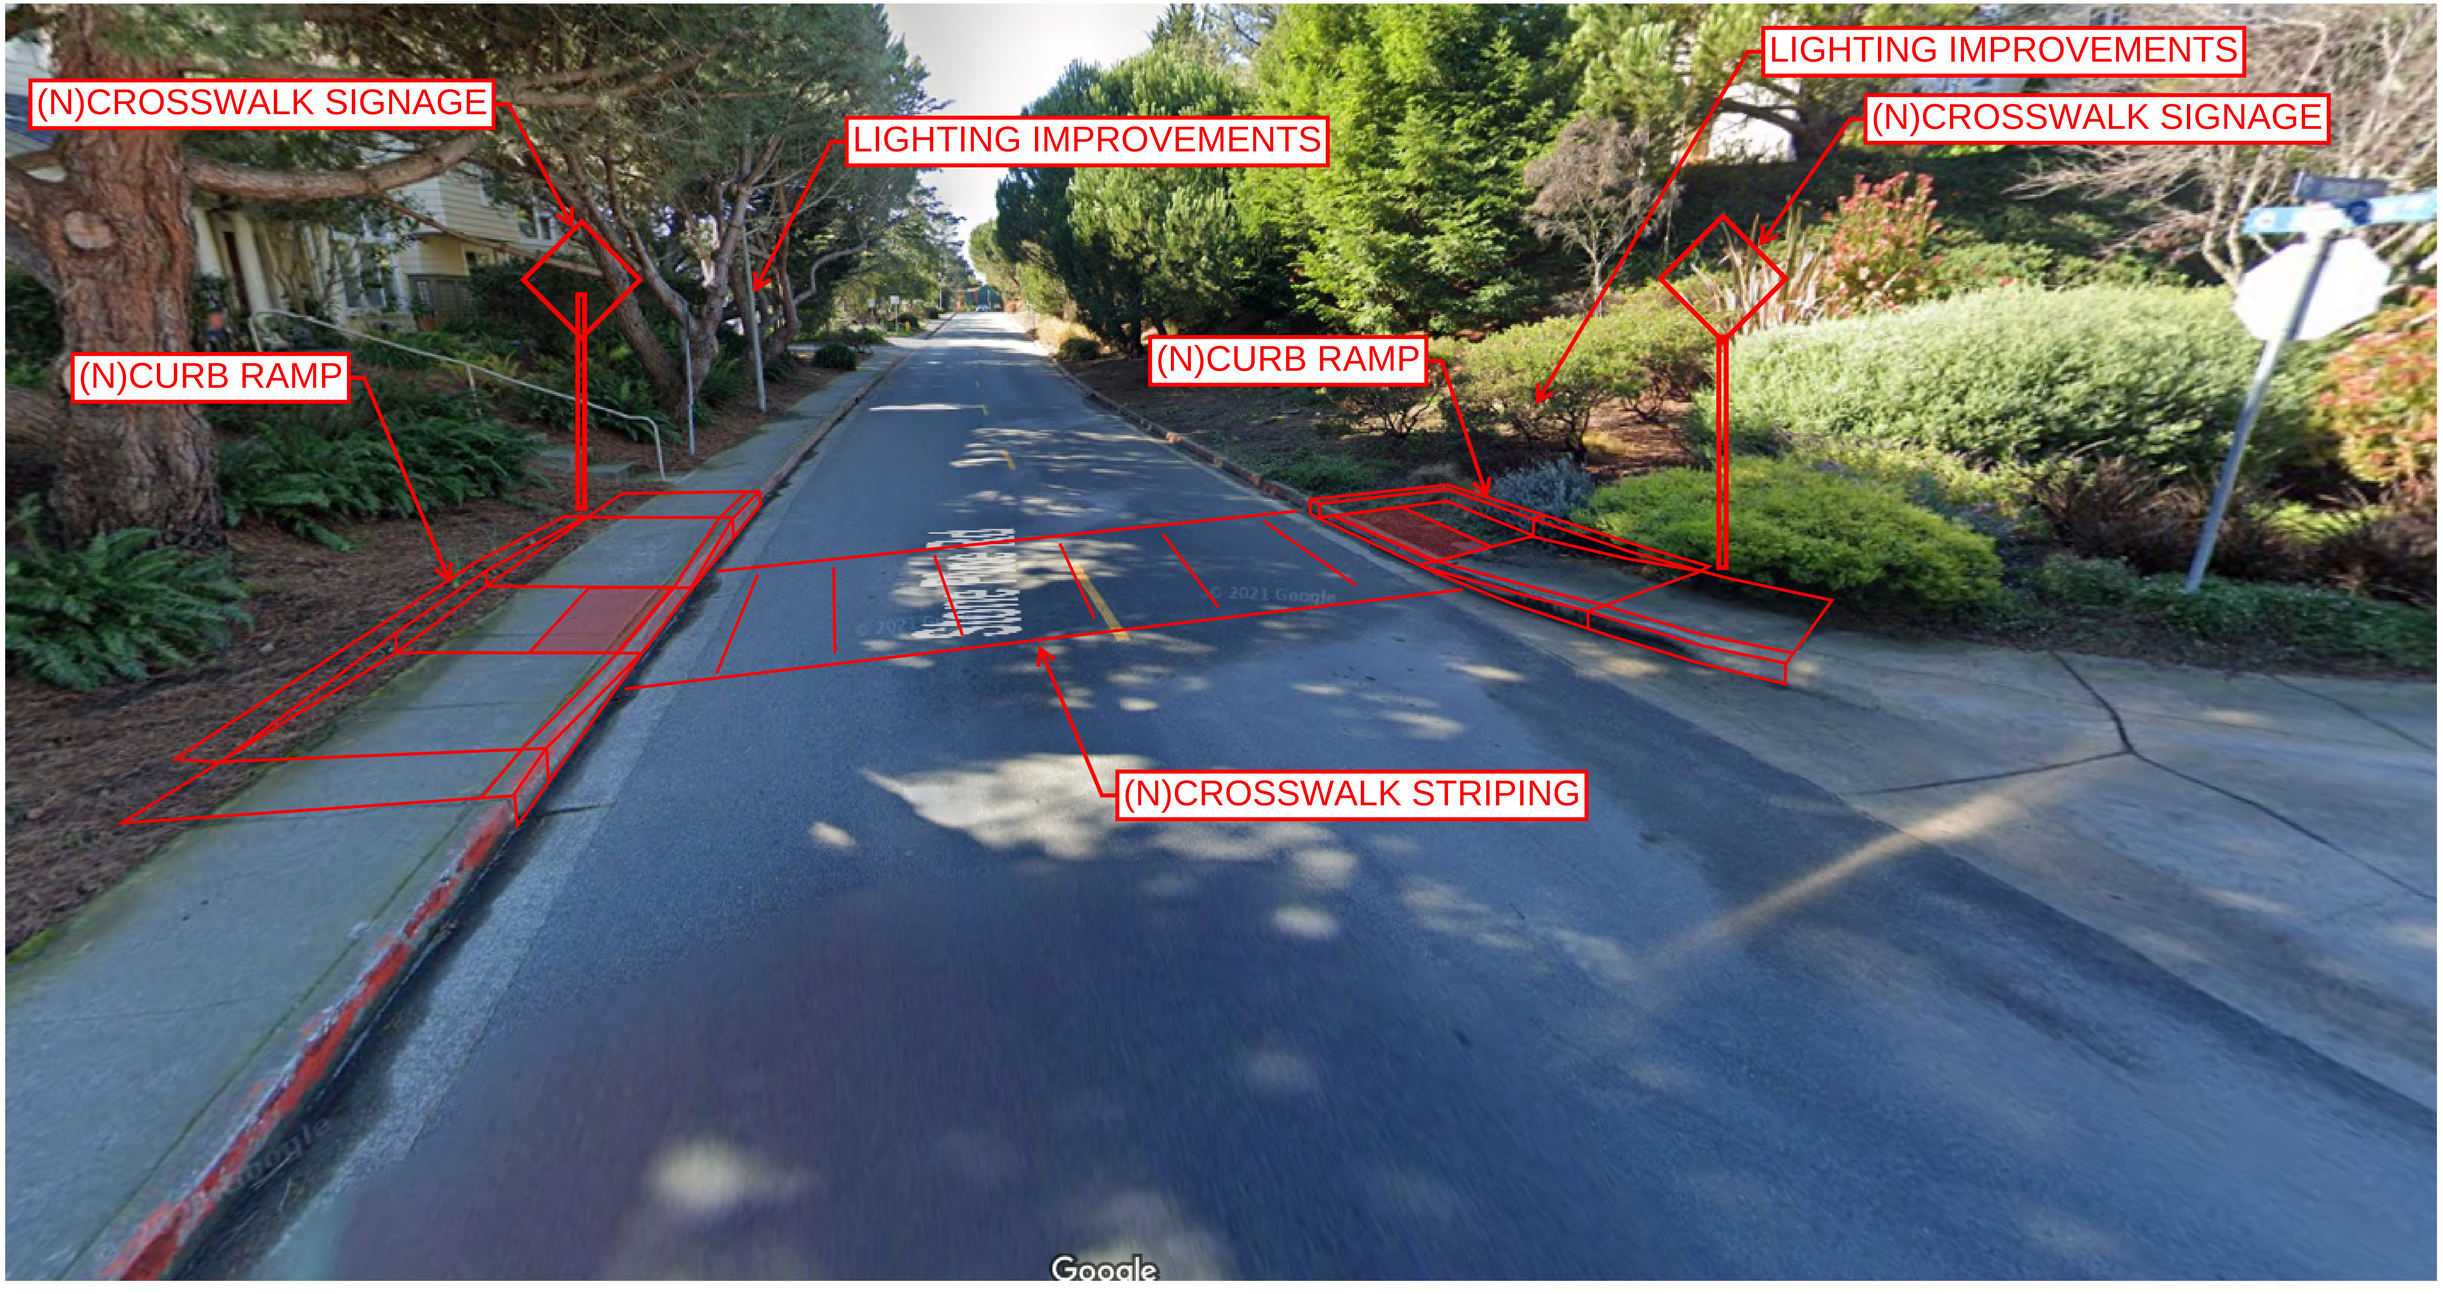

ATTACHMENT 1:
STONE PINE RD & PATRICK WAY
EAST INTERSECTION